● – DENOTES: CLIP LOCATION
SC90 AT 8" PURLINS
SC92 AT 10" PURLINS
SC94 AT 12" PURLINS

DENOTES: (4) ½"ø BOLTS AT PURLIN OR GIRT CONNECTION TO CLIP. REFER TO CF01122

DENOTES: DOUBLE PURLIN OR GIRT STRUT. REFER TO PF04022 FOR CONNECTION AND PANEL ATTACHMENT NOTES 1 & 2.

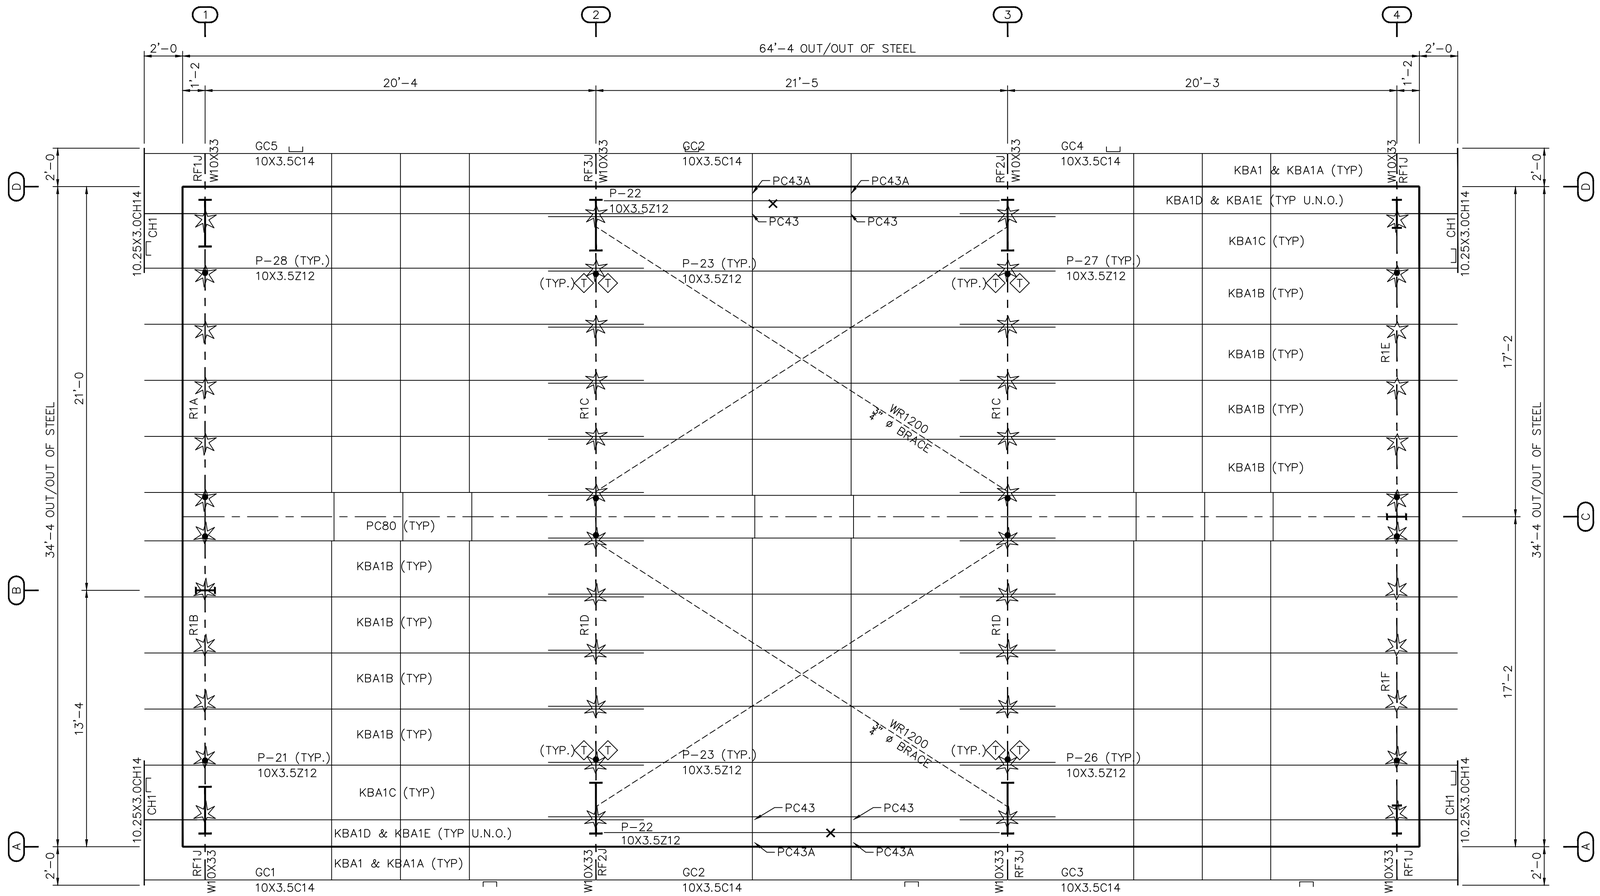

ROOF FRAMING PLAN

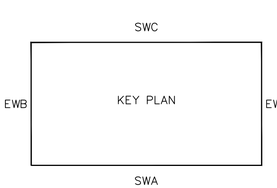

ZEE SECTION LAP TABLE			
SYMBOL	LAP LENGTH	SYMBOL	LAP LENGTH
G	–0'–0¼"	T	2'–5¾"
S	0'–3¾"	V	3'–1¾"
R	1'–5¾"	REFER TO CF01122	

Revision	Date	Description	By	Ck'd

STAR BUILDING SYSTEMS® AN NCI COMPANY
8600 SOUTH I-35 SERVICE RD.
OKLAHOMA CITY, OK 73149
(405) 636-2010

Customer: NORTHERN MANAGEMENT SERVICES INC SANDPOINT, ID

Project Name & Location: ALASKA RAILROAD CORPORATION GIRDWOOD, AK

Drawing Status: ☐ Preliminary (Not For Construction) ☐ For Approval (Not For Construction) ☐ For Construction Permit ☒ For Erector Installation

Scale:	NOT TO SCALE	
Drawn by:	EBF	5/17/18
Checked by:	CLS	5/17/18
Project Engineer:	SSY	
Job Number:	16–B–42908	
Sheet Number:	E2 of 12	

The engineer whose seal appears hereon is an employee for the manufacturer for the materials described herein. Said seal or certification is limited to the products designed and manufactured by manufacturer only. The undersigned engineer is not the overall engineer of record for this project.

Allen D. Hurtz, P.E.
Alaska P.E. CE–10209
DRSTIC ENSTIA

STATE OF ALASKA 40TH ALLEN D. HURTZ No. CE-10209 REGISTERED PROFESSIONAL ENGINEER

May 25, 2018