SOFFIT SHEETING
PANEL TYPE = PBR (SNOW WHITE)

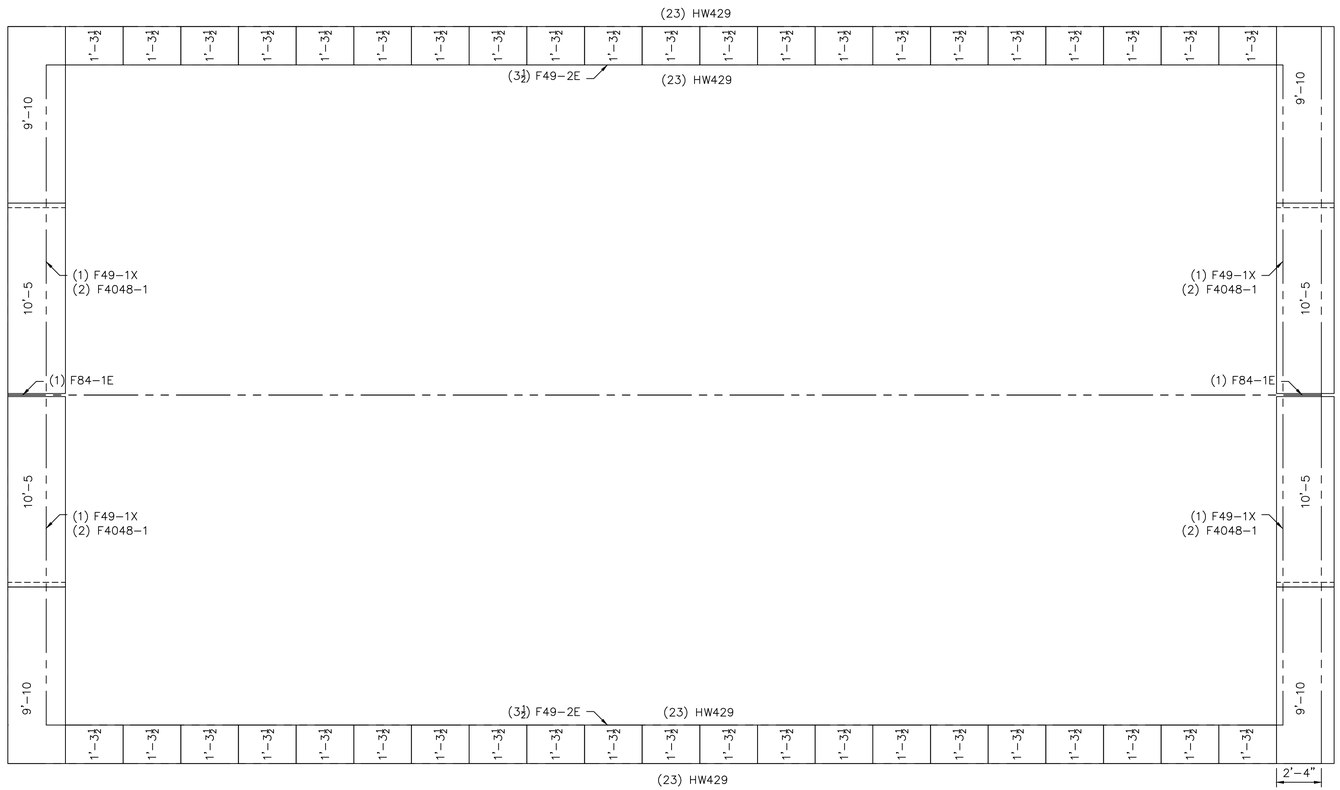

SOFFIT SHEETING
PANEL TYPE = PBR (SNOW WHITE)

SOFFIT SHEETING PLAN
AS VIEWED FROM ABOVE ROOF

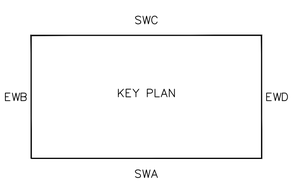

Revision	Date	Description	By	Ck'd

STAR BUILDING SYSTEMS® AN NCI COMPANY
8600 SOUTH I-35 SERVICE RD.
OKLAHOMA CITY, OK 73149
(405) 636-2010

Customer:
NORTHERN MANAGEMENT
SERVICES INC
SANDPOINT, ID

Project Name & Location:
ALASKA RAILROAD
CORPORATION
GIRDWOOD, AK

Drawing Status:
☐ Preliminary (Not For Construction)
☐ For Approval (Not For Construction)
☐ For Construction Permit
☒ For Erector Installation

Scale: NOT TO SCALE
Drawn by: EBF 5/17/18
Checked by: CLS 5/17/18
Project Engineer: SSY
Job Number: 16-B-42908
Sheet Number: E4 of 12

The engineer whose seal appears hereon is an employee for the manufacturer for the materials described herein. Said seal or certification is limited to the products designed and manufactured by manufacturer only.The undersigned engineer is not the overall engineer of record for this project.

Allen D. Hurtz, P.E.
Alaska P.E. CE-10209
DRSTIC ENSTIA

STATE OF ALASKA
40TH
ALLEN D. HURTZ
No. CE-10209
REGISTERED PROFESSIONAL ENGINEER

May 25, 2018