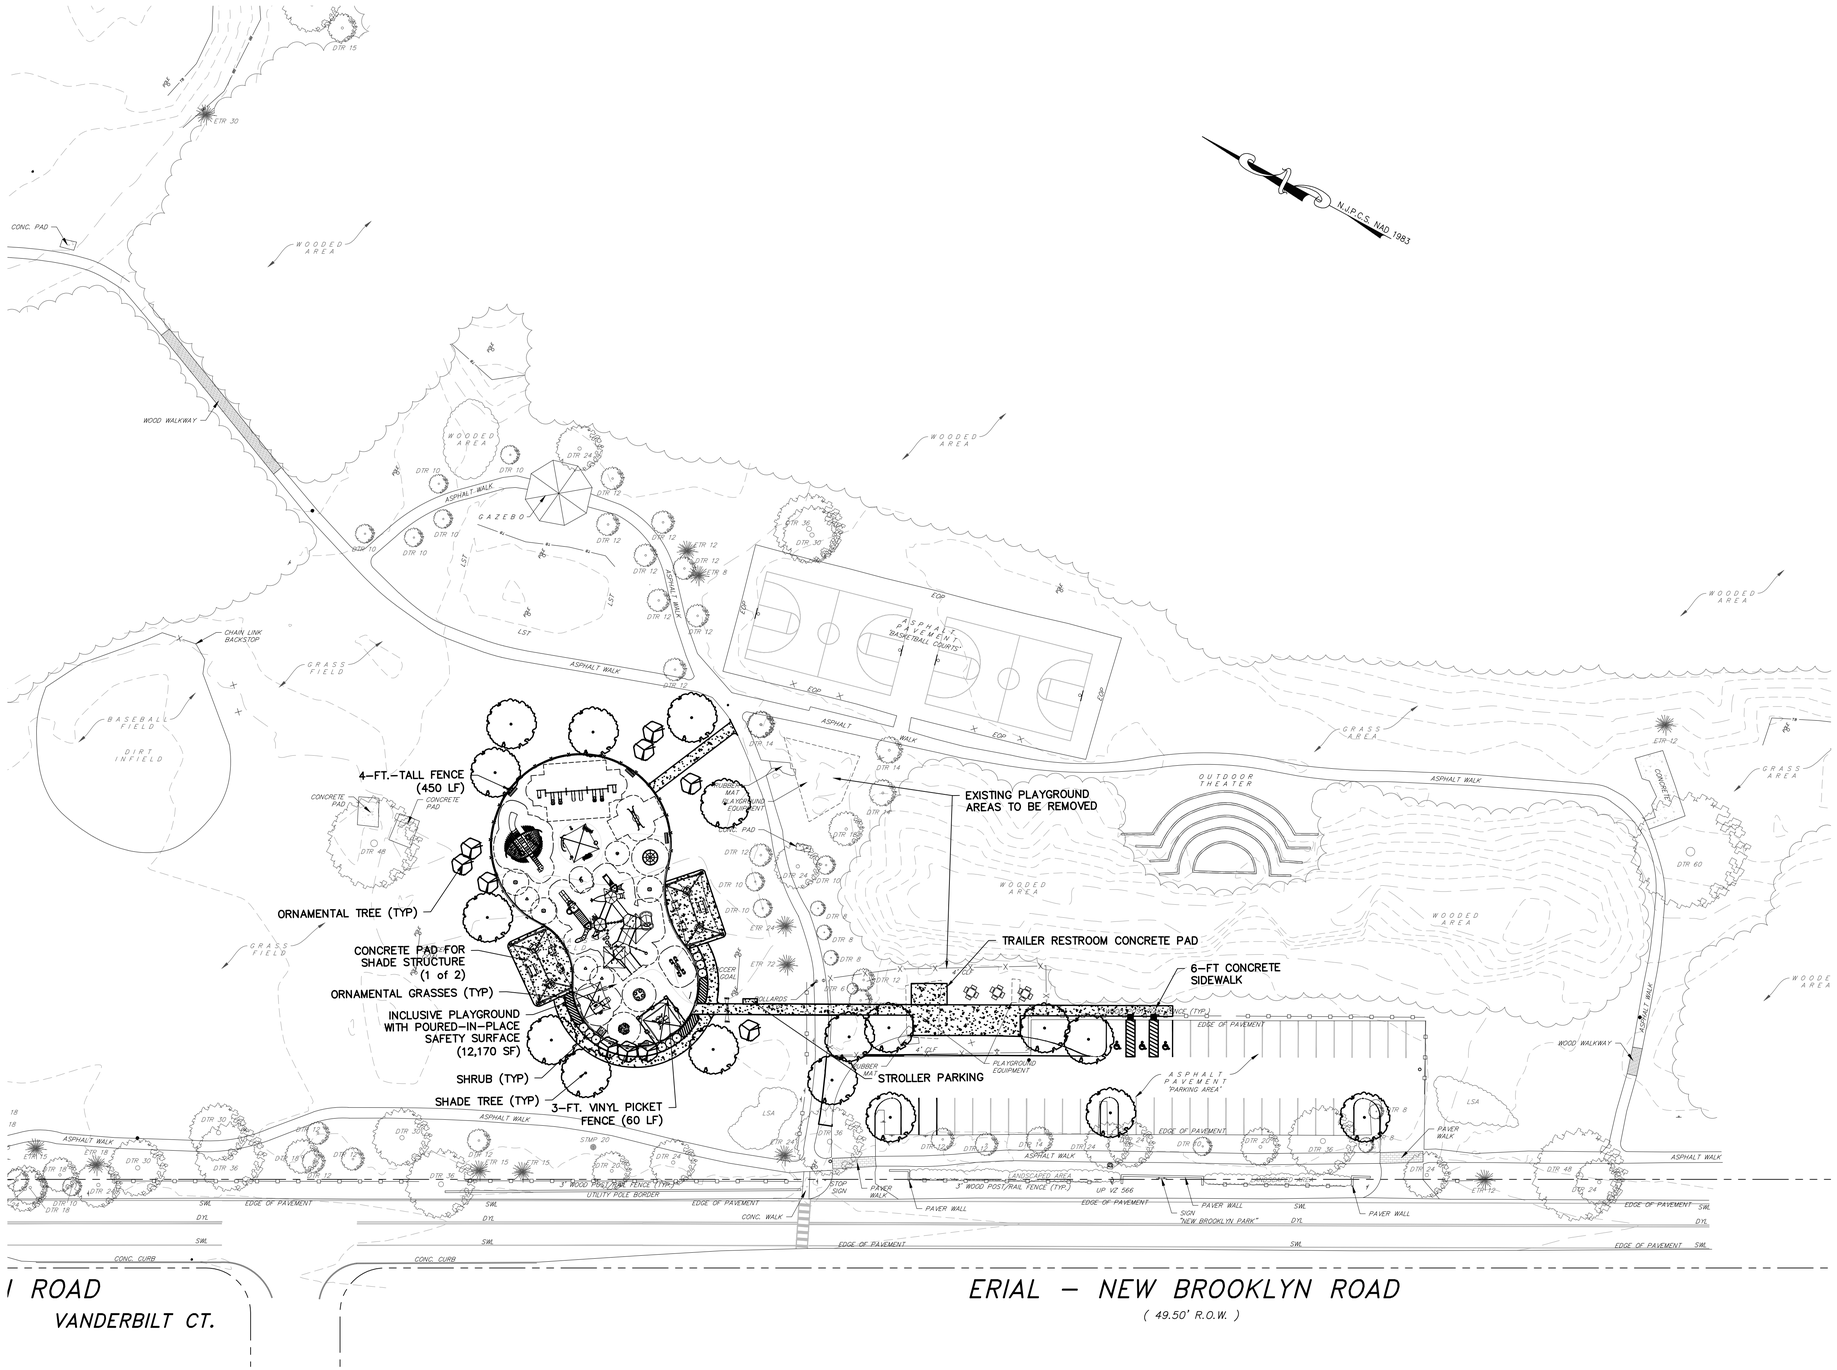

GRAPHIC SCALE

20 0 20 40

(IN FEET)
1 inch = 40 ft.

RVE 1901

REMINGTON & VERNICK **ENGINEERS**

2059 SPRINGDALE ROAD
CHERRY HILL, NJ 08003
(856) 795-9595, FAX (856) 795-1882
WEB SITE ADDRESS : WWW.RVE.COM
Certification of Authorization: 24 GA 28003300
~ENGINEERING EXCELLENCE~

PLANS WHICH DO NOT BEAR AN EMBOSSED SEAL ARE NOT VALID.

ALL DOCUMENTS PREPARED BY REMINGTON & VERNICK ENGINEERS AND AFFILIATES ARE INSTRUMENTS OF SERVICE IN RESPECT OF THE PROJECT. THEY ARE NOT INTENDED OR REPRESENTED TO BE SUITABLE FOR REUSE BY OWNER OR OTHERS ON EXTENSIONS OF THE PROJECT OR ON ANY OTHER PROJECT. ANY REUSE WITHOUT WRITTEN VERIFICATION OR ADAPTATION BY REMINGTON & VERNICK ENGINEERS AND AFFILIATES FOR THE SPECIFIC PURPOSE INTENDED WILL BE AT OWNERS SOLE RISK AND WITHOUT LIABILITY OR LEGAL EXPOSURE TO REMINGTON & VERNICK ENGINEERS AND AFFILIATES. AND OWNER SHALL INDEMNIFY AND HOLD HARMLESS REMINGTON & VERNICK ENGINEERS AND AFFILIATES FROM ALL CLAIMS, DAMAGES, LOSSES AND EXPENSES ARISING OUT OF OR RESULTING THEREFROM.

No.	REVISION	DATE	BY	CHK

CONCEPT PLAN – PHASE 1

CAMDEN COUNTY
IMPROVEMENTS TO
NEW BROOKLYN PARK

TOWNSHIP OF WINSLOW — CAMDEN COUNTY — NEW JERSEY

DRAWN BY:	DESIGN BY:	CHECKED BY:	SCALE:
MJ	JM	CEA	NOTED

DATE: 09/08/22

JOB No.: 0400T019

SHEET No.: 2 of 2

Z:\Capital Projects\CC\Camden Co\0400T019 - New Brooklyn Park\Dwg\0400T019 - NEW BROOKLYN PARK - conceptd.dwg 12/22/2023 1:32:39 PM